PLAN SHOWING THE PROPOSED EXPENSOIN OF 3rd FLOOR OVER EXISTING GROUND FLOOR , FIRST FLOOR & SECOND FLOOR FOR "JNANA BHARATHI EDUCATIONAL INSTITUTIONS" IN THE S.NO:325-2,325-3B, BELUGUPPA ROAD, AT KALAYANADURG - MUNICIPALITY, ANANTAPUR-DIST.
APPLICANT:SECRETARY, BHARATHI EDUCATIONAL AND CHARITABLE SOCIETY
SCALE:1:100

REFERENCE:-

D	DOOR	: 1.50X2.10
W	WINDOW	: 1.50X1.20
BM	BRICK MASONRY C.M. (1:6)	

DRAWN BY:-

R.V. BUILDERS & PLANNERS
B.S.N COMPLEX, 1ST FLOOR
RAJU ROAD, KAMALA NAGAR
ANANTAPUR. CELL : 98493 53283

AREA STATMENT:

	SQ.FT.	SQ.MT.
SITE AREA	7.5 ACS (OR) 30,318.67	
PLINTH AREA		
GROUND FLOOR	: 4646	432
VARANDA	: 2222	206
FIRST FLOOR	: 4646	432
VARANDA	: 2222	206
SECOND FLOOR	: 4646	432
VARANDA	: 2222	206
THIRD FLOOR	: 4646	432
VARANDA	: 2222	206

M.I.S / ENGINEER:-

N.S.M. VEERESH, B.Tech (CIVIL)
CONSULTING ENGINEER,
LICENCED SURVEYOR
No.107-A-2012,
Anantapur Municipal Corporation,
ANANTAPUR. Cell:9849353283

APPLICANT:-

ELEVATION

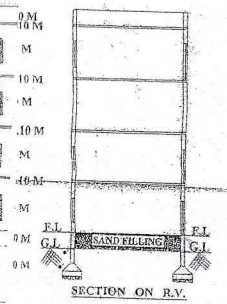

SECTION ON R.V.

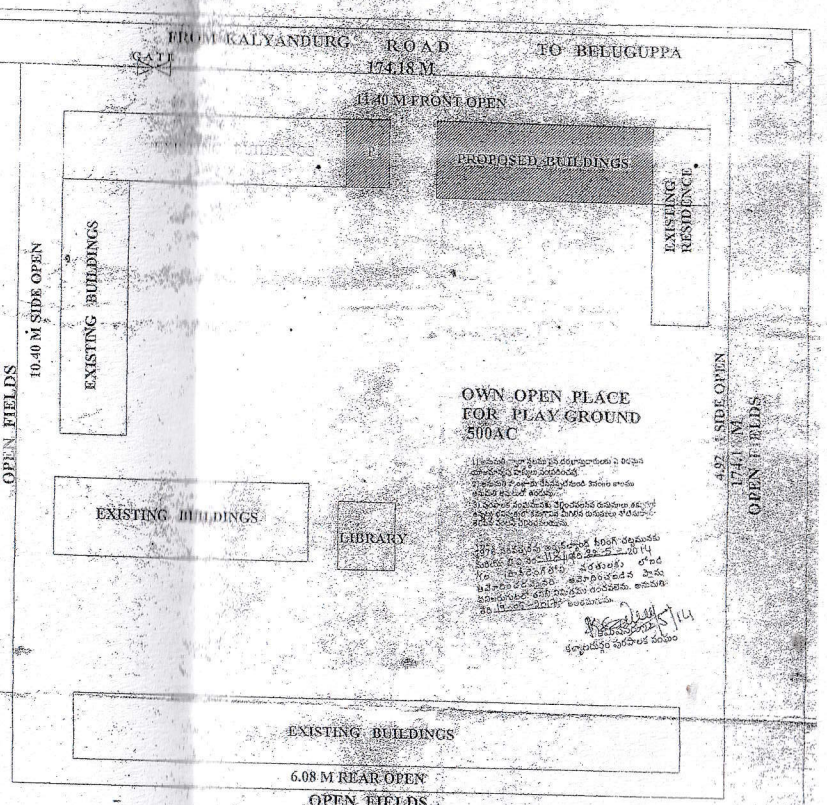

OPEN FIELDS
SITE PLAN 1:400

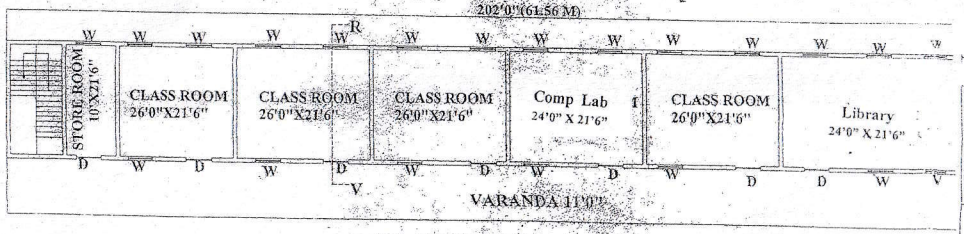

EXI. FIRST FLOOR PLAN (D.Ed COLLEGE)

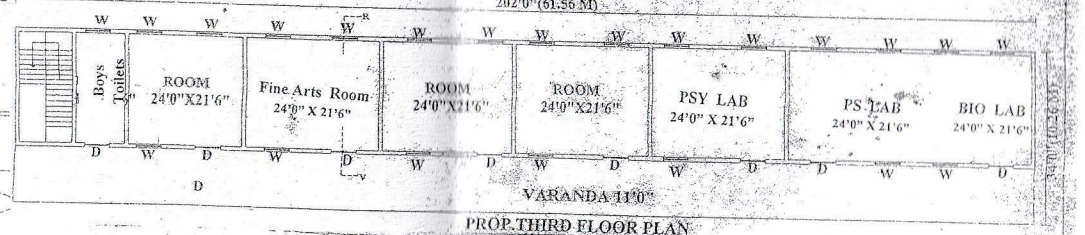

PROP.THIRD FLOOR PLAN

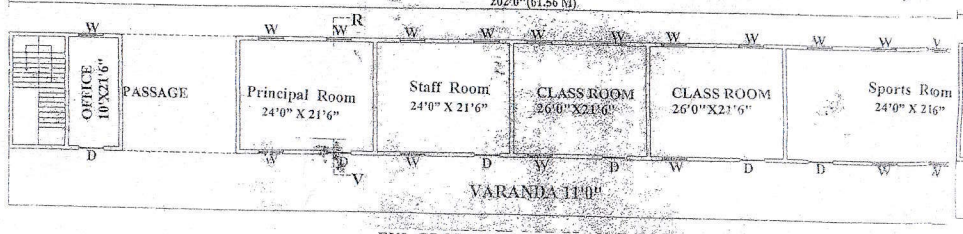

EXI. GROUND FLOOR PLAN (D.Ed COLLEGE)

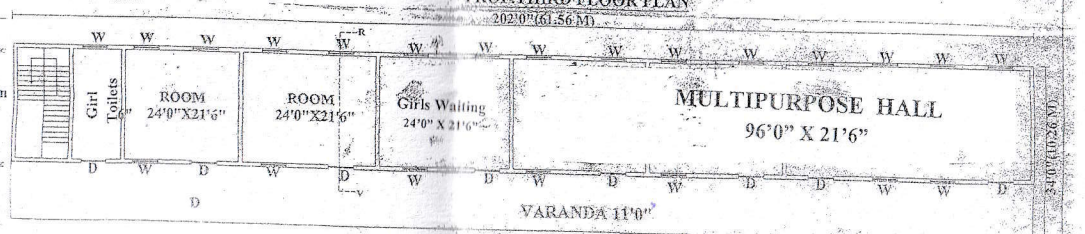

EXI.SECOND FLOOR PLAN